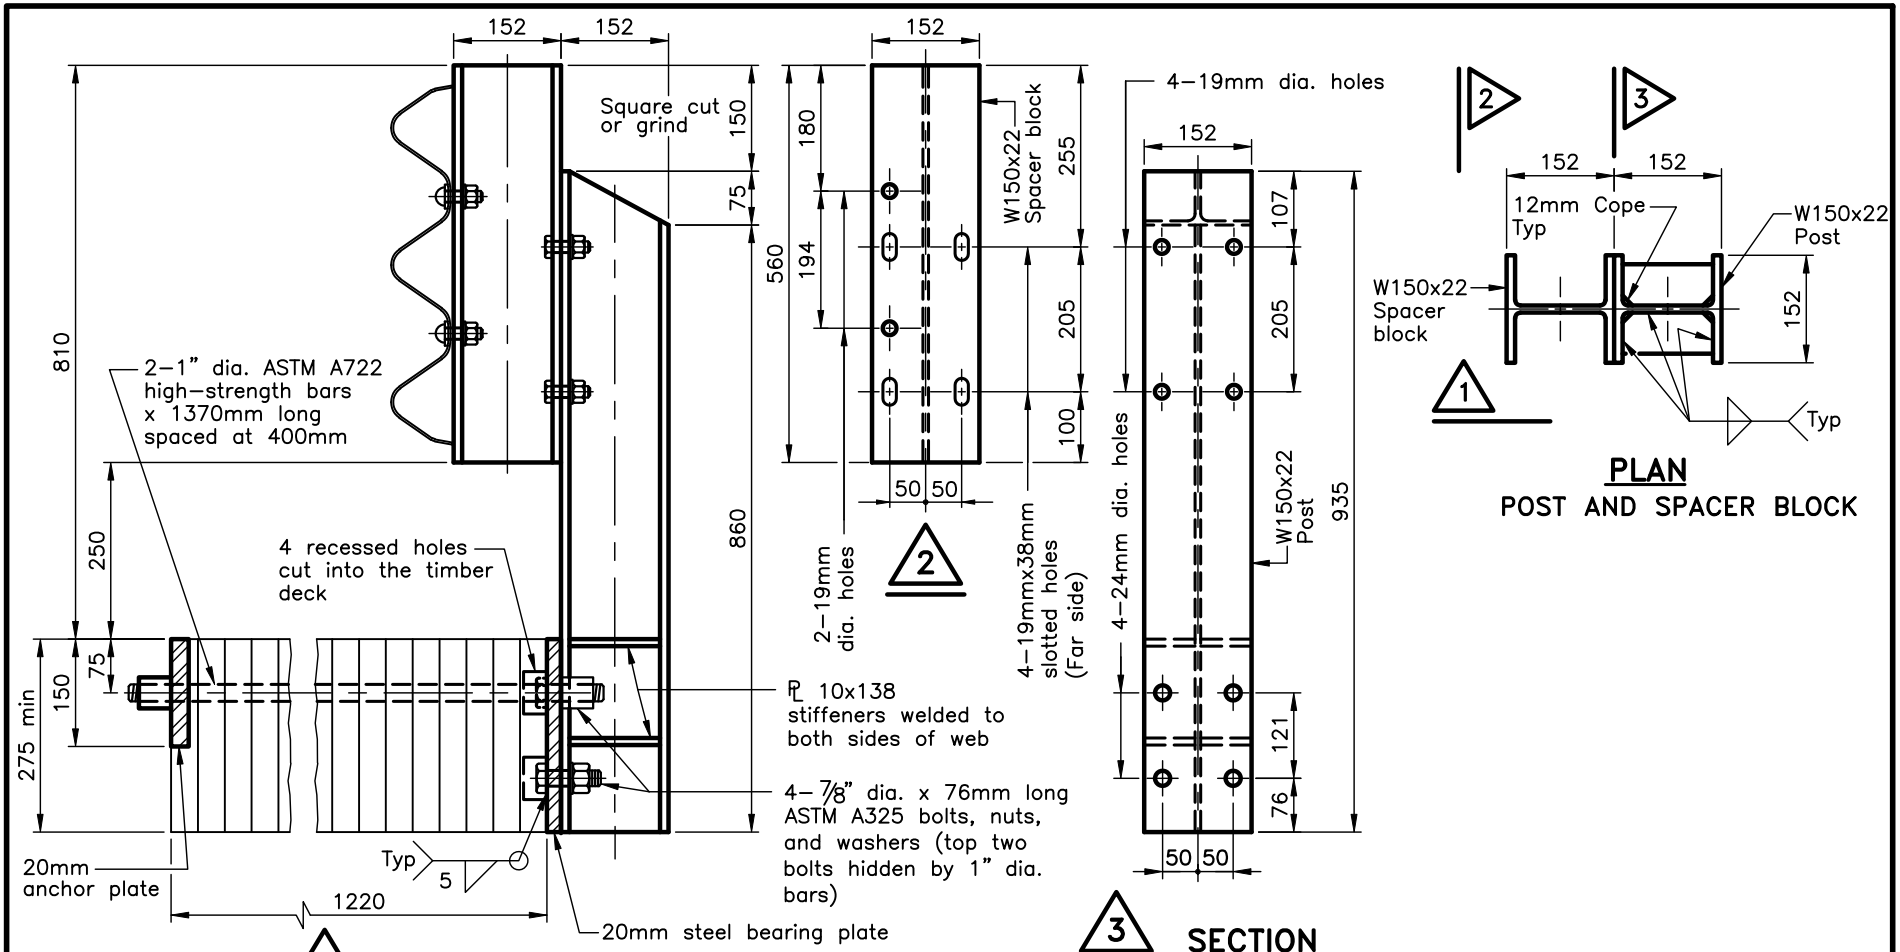

NOTES:

A. This Standard to be read in conjunction with SS10–43A and SS10–20.

B. W150x22 shall be Grade 300W.

C. Steel plate shall be Grade 300W.

D. High–Strength bars shall conform to ASTM Specification A722. They shall be fitted with matching nuts, heavy hex nuts, and washers.

E. High–Strength bolts shall conform to ASTM Specification A325. They shall be fitted with matching heavy hex nuts and washers.

F. All components shall be hot–dip galvanized.

G. All dimensions are in millimetres or metres unless otherwise shown.

THRIE BEAM GUIDE RAIL – TIMBER DECK POST AND ATTACHMENT DETAILS PERFORMANCE LEVEL 1	Date	July 2014	Rev
	SS10–43B		